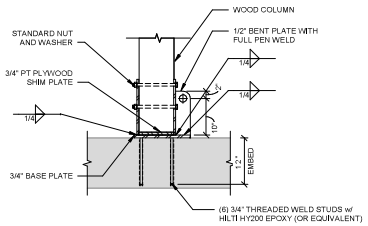

1 BASEPLATE CONNECTION TO SLAB
SCALE: 3/4" = 1'-0"

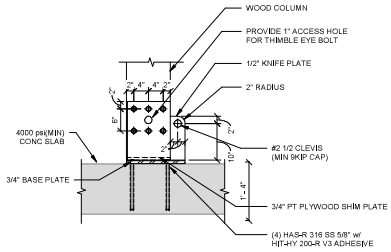

2 BASEPLATE CONNECTION TO SLAB
SCALE: 3/4" = 1'-0"

DETAIL NOT USED

3
SCALE: 3/4" = 1'-0"

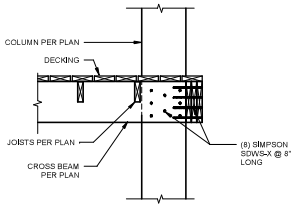

4 LANDING DETAIL
SCALE: 3/4" = 1'-0"

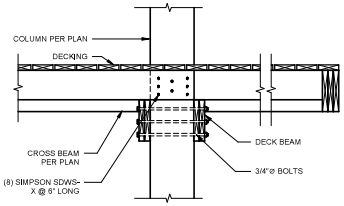

5 LANDING DETAIL
SCALE: 3/4" = 1'-0"

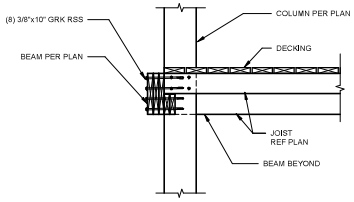

6 LANDING DETAIL
SCALE: 3/4" = 1'-0"

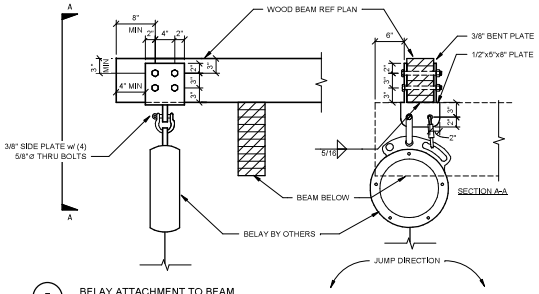

7 BELAY ATTACHMENT TO BEAM
SCALE: 1" = 1'-0"

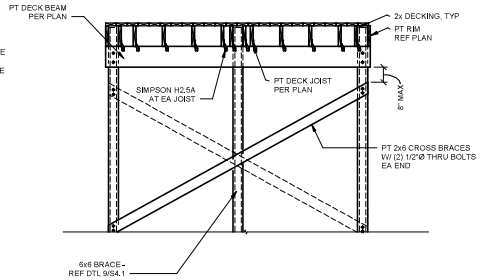

8 LANDING PLATFORM SIDE
SCALE: 3/8" = 1'-0"

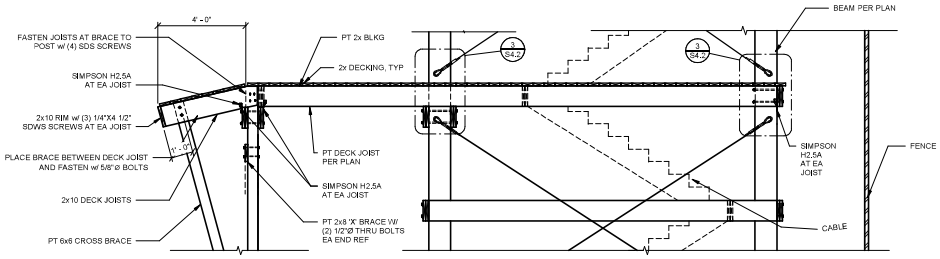

9 LANDING PLATFORM
SCALE: 3/8" = 1'-0"

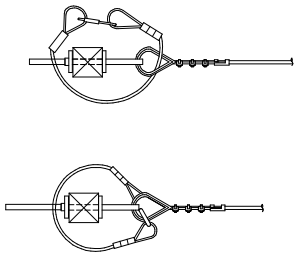

10 TYPICAL BACKUP LOOP OPTIONS FOR CRITICAL LIFE SAFETY APPLICATIONS
SCALE: 3/4" = 1'-0"

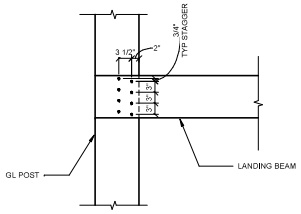

11 (8) GRK SCREW DETAIL
SCALE: 3/4" = 1'-0"

For Review
12/19/2022 4:24:13 PM

ECLIPSE ENGINEERING
365 NE QUIMBY AVE
BEND, OR 97701
(541) 389-9159
ECLIPSE-ENGINEERING.COM

ADVENTURE PARK MAUI
ULUPONO STREET
LAHAINA, MAUI, HAWAII

REVISIONS

STRUCTURAL DETAILS

PROJ. #:	21-12-094
CHECKED BY:	RHA
DRAWN BY:	MM
DATE:	11/1/2022
SHEET	S4.1

BID SET

Date: 11/1/2022 5:17:33 PM